THE BIG TOOL BOX RETAIL
12450 SOUTH PARKER ROAD

LOT 1, BLOCK 1, FILING NO. 1
SECTION 34, TOWNSHIP 6 SOUTH, RANGE 66 WEST
TOWN OF PARKER, COUNTY OF DOUGLAS, STATE OF COLORADO

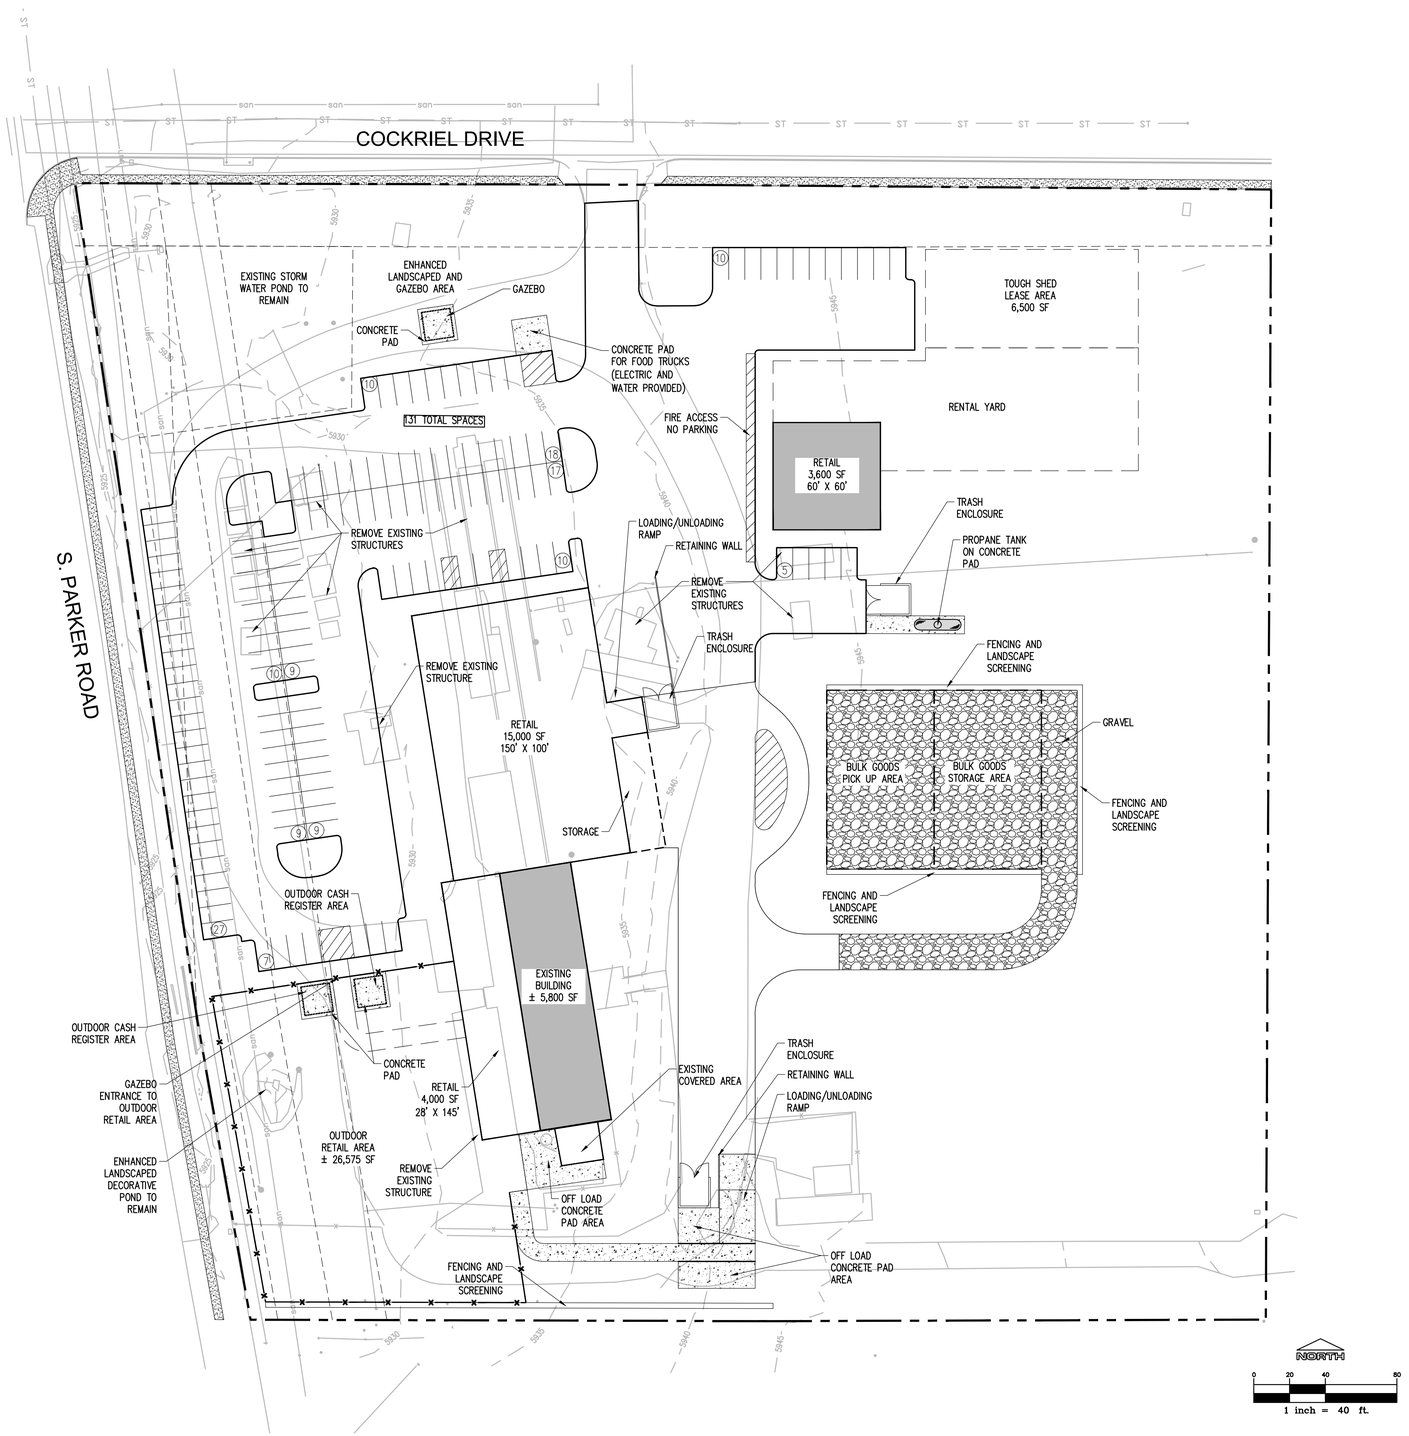

NORTH
0 20 40 80
1 inch = 40 ft.

LEGEND

- PROPERTY LINE
- CONCRETE CURB & GUTTER
- EX. CONCRETE CURB & GUTTER
- BUILDING
- EASEMENT
- EX. CONTOUR

VICINITY MAP

811 Know what's below. Call before you dig.

LOGO

RIDGETOP ENGINEERING & CONSULTING
5255 Ronald Reagan Blvd., Ste. 210
Johnstown, CO 80534
T (970) 663-4552
W ridgetopeng.com

SEAL

PROJECT TITLE

THE BIG TOOL BOX RETAIL

12450 SOUTH PARKER RD
PARKER, CO 80134

PREPARED FOR

THE BIG TOOL BOX, INC.

SUBMITTAL
REZONING DEVELOPMENT PLAN

DRAWN BY: ACC
CHECKED BY: MRB
PROJECT NO.: -

REVISIONS

DATE
11/26/2018

SHEET TITLE
DEVELOPMENT PLAN

SHEET INFORMATION
C-1.0